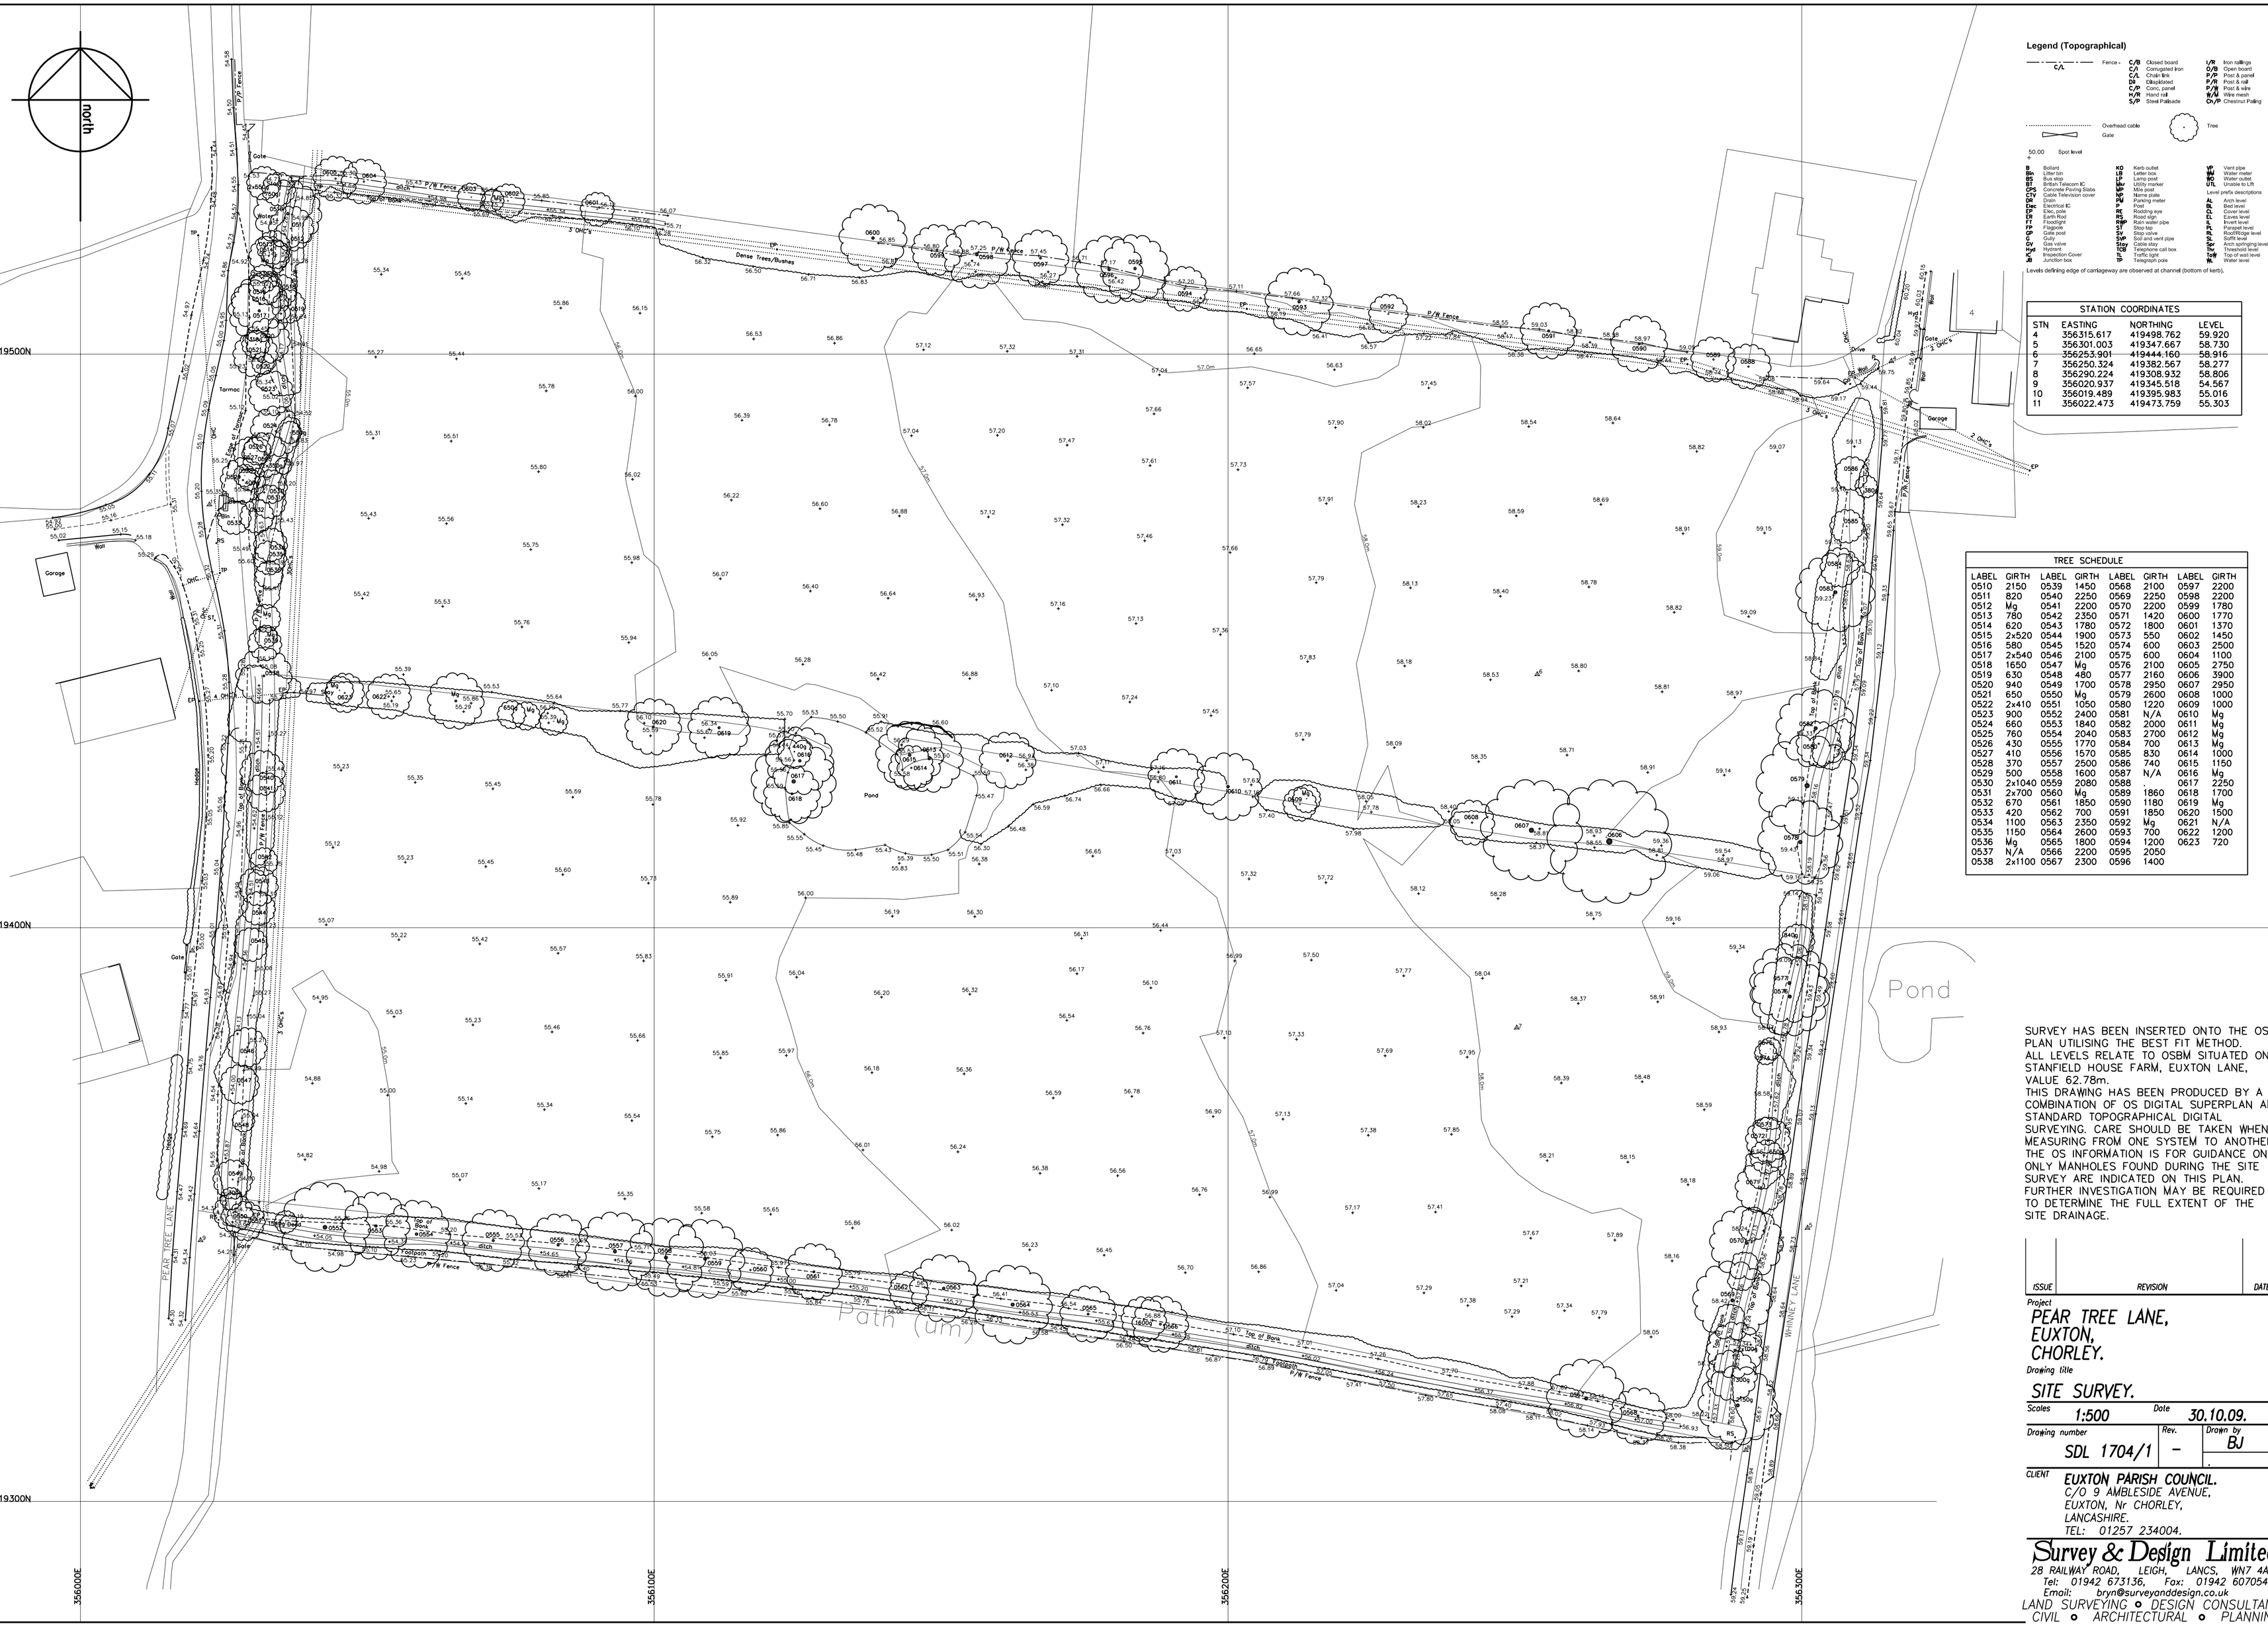

STATION COORDINATES			
STN	EASTING	NORTHING	LEVEL
4	356315.617	419498.762	59.920
5	356301.003	419347.667	58.730
6	356253.901	419444.160	58.916
7	356250.324	419382.567	58.277
8	356290.224	419308.932	58.806
9	356020.937	419345.518	54.567
10	356019.489	419395.983	55.016
11	356022.473	419473.759	55.303

TREE SCHEDULE						
LABEL	GIRTH	LABEL	GIRTH	LABEL	GIRTH	LABEL	GIRTH
0510	2150	0539	1450	0568	2100	0597	2200
0511	820	0540	2250	0569	2250	0598	2200
0512	Mg	0541	2200	0570	2200	0599	1780
0513	780	0542	2350	0571	1420	0600	1770
0514	620	0543	1780	0572	1800	0601	1370
0515	2x520	0544	1900	0573	550	0602	1450
0516	580	0545	1520	0574	600	0603	2500
0517	2x540	0546	2100	0575	600	0604	1100
0518	1650	0547	Mg	0576	2100	0605	2750
0519	630	0548	480	0577	2160	0606	3900
0520	940	0549	1700	0578	2950	0607	2950
0521	650	0550	Mg	0579	2600	0608	1000
0522	2x410	0551	1050	0580	1220	0609	1000
0523	900	0552	2400	0581	N/A	0610	Mg
0524	660	0553	1840	0582	2000	0611	Mg
0525	760	0554	2040	0583	2700	0612	Mg
0526	430	0555	1770	0584	700	0613	Mg
0527	410	0556	1570	0585	830	0614	1000
0528	370	0557	2500	0586	740	0615	1150
0529	500	0558	1600	0587	N/A	0616	Mg
0530	2x1040	0559	2080	0588		0617	2250
0531	2x700	0560	Mg	0589	1860	0618	1700
0532	670	0561	1850	0590	1180	0619	Mg
0533	420	0562	700	0591	1850	0620	1500
0534	1100	0563	2350	0592	Mg	0621	N/A
0535	1150	0564	2600	0593	700	0622	1200
0536	Mg	0565	1800	0594	1200	0623	720
0537	N/A	0566	2200	0595	2050		
0538	2x1100	0567	2300	0596	1400		

SURVEY HAS BEEN INSERTED ONTO THE OS PLAN UTILISING THE BEST FIT METHOD.
ALL LEVELS RELATE TO OSBM SITUATED ON STANFIELD HOUSE FARM, EUXTON LANE, VALUE 62.78m.
THIS DRAWING HAS BEEN PRODUCED BY A COMBINATION OF OS DIGITAL SUPERPLAN AND STANDARD TOPOGRAPHICAL DIGITAL SURVEYING. CARE SHOULD BE TAKEN WHEN MEASURING FROM ONE SYSTEM TO ANOTHER. THE OS INFORMATION IS FOR GUIDANCE ONLY. ONLY MANHOLES FOUND DURING THE SITE SURVEY ARE INDICATED ON THIS PLAN. FURTHER INVESTIGATION MAY BE REQUIRED TO DETERMINE THE FULL EXTENT OF THE SITE DRAINAGE.

ISSUE	REVISION	DATE

Project
PEAR TREE LANE, EUXTON, CHORLEY.

Drawing title
SITE SURVEY.

Scales 1:500 | Date 30.10.09.

Drawing number SDL 1704/1 | Rev. - | Drawn by BJ

CLIENT EUXTON PARISH COUNCIL.
C/O 9 AMBLESIDE AVENUE,
EUXTON, Nr CHORLEY,
LANCASHIRE.
TEL: 01257 234004.

Survey & Design Limited
28 RAILWAY ROAD, LEIGH, LANCS, WN7 4AU
Tel: 01942 673136, Fax: 01942 607054
Email: bryn@surveyanddesign.co.uk
LAND SURVEYING • DESIGN CONSULTANTS
CIVIL • ARCHITECTURAL • PLANNING